Page 1-PLANT LIST:

SYMBOL	BOTANICAL NAME	COMMON NAME	TOTAL QUANTITY—SIZE
TREES:			
	ACER japonicum 'acontifolium'	FERNLEAF FULL MOON MAPLE	5—6' *
	ACER sieboldianum	SIEBOLD'S MAPLE	2—8' *
	CHAMAECYPARIS obtusa 'gracilis'	HINOKI CYPRESS	6—7'
	CORNUS kousa chinensis 'Milky Way'	CHINESE DOGWOOD	2—8' *
	PRUNUS x yedoensis 'Akebono'	DAYBREAK CHERRY	1—6'
	STEWARTIA pseudocamellia	JAPANESE STEWARTIA	4—8' *
SHRUBS:			
	DAPHNE x burk. 'Carol Mackie'	VARIEGATED DAPHNE	8—5gallon
	LONICERA nitida 'baggesen's gold'	GOLDEN BOX HONEYSUCKLE	9—5gallon
	PIERIS japonica 'Cavatine'	DWARF LILY OF THE VALLEY SHRUB	11—5gallon
	RHODODENDRON 'Mandalay Sue'	HYBRID RHODODENDRON	16—5gallon
	SARCOCOCCA confusa	SWEET BOX	9—5gallon
	SPIRAEA japonica 'Little Princess'	JAPANESE SPIREA	14-5gallon
	VIBURNUM plic. tom. 'Mariesii'	DOUBLEFILE VIBURNUM	2—5gallon
PERENNIALS:			
	HEUCHERA mic. 'Palace Purple'	CORAL BELLS	50-1gallon(18"o.c.)
	HOSTA varieties	PLANTAIN LILY VARIETIES	13—1gallon
GRASSES & GROUNDCOVERS:			
	ASARUM caudatum	WESTERN WILD GINGER	400-1gallon(18"o.c.)
	BERGENIA crassifolia	WINTER BLOOMING BERGENIA	44-1gallon(18"o.c.)
	HAKONECHLOA macra 'aureola'	JAPANESE FOREST GRASS	17—1gallon
	MISCANTHUS sin. 'Morning Light'	JAPANESE SILVER GRASS	5—1gallon
	OPHIOPOGON nigrescens	BLACK MONDO GRASS	36-1gallon(12"o.c.)
	POLYSTICHUM munitum	SWORD FERN	55—1gallon *

** Some of these plants have been duplicated as they are shown on multiple pages along match lines. Therefore reference complete plant list on page 3 for accurate quantities when ordering .*

LEGEND:

- HIGH CASCADE GRANITE BOULDERS (2-5 man sizes throughout with majority 3 and 4 man)
- EXISTING TREES
- 3/8" MINUS CRUSHED GRANITE PATH
- PATH LIGHT
- SMALL UPLIGHT
- LARGE UPLIGHT
- DOWNLIGHT
- UNDERWATER LIGHT

NOTES:

1. EXISTING TREE LOCATIONS ARE APPROXIMATE. TREE LOCATIONS AND DESIGN FEATURES IN THE AREA SURROUNDED BY THE DRIVEWAY ARE PARTICULARLY INEXACT DUE TO SITE CONDITIONS AT TIME OF DESIGN WHICH PRECLUDED EXACT LOCATING AND MEASUREMENTS. ALTERATIONS WILL BE NECESSARY DURING INSTALLATION IN THE FIELD. CONSULT DESIGNER FOR MODIFICATIONS TO THE DESIGN AS NECESSARY.
2. SEE ADDITIONAL NOTES ON PAGE 2 AND PAGE 3.

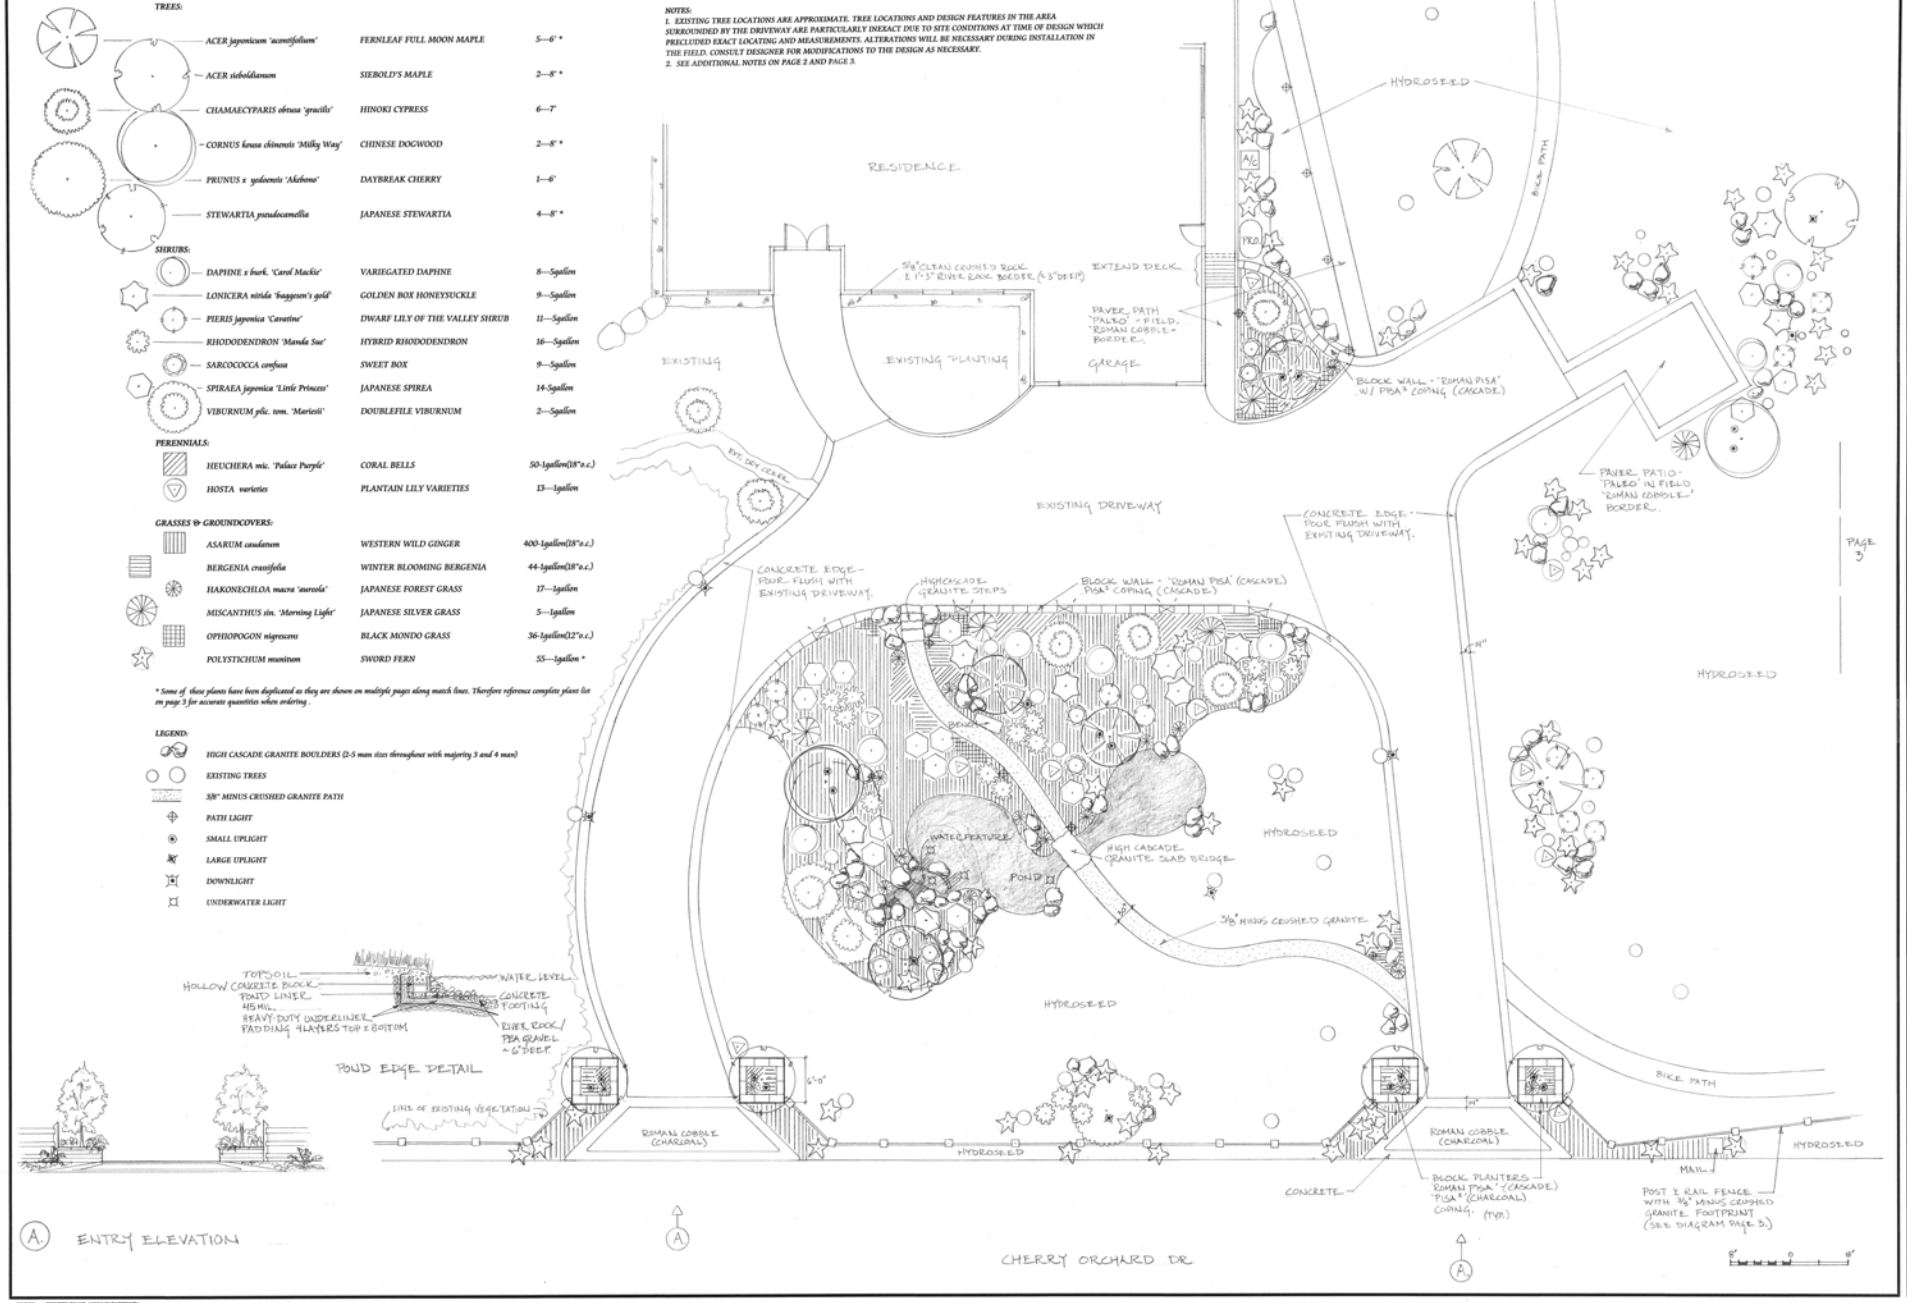

REVISIONS	BY

PACIFIC DESIGNS
FRANCIS SPILLANE
35899 HOOD CANAL DR. NE
HANSVILLE, WA 98340
360.638.9300
www.pacdesignsinfl.com

RESIDENTIAL LANDSCAPING PLAN
FRONT YARD

NORTH

Date	SEPT 6, 2007
Scale	1/8"=1'
Drawn	
Job	
Sheet	1
Of	3 Sheets

24 X 36 PRINTED ON NO. 10000 CLEARPRINT®